Infrastructure Development & Delivery Group
Drafting and Survey Services

BAC HAS ENTERED INTO A LICENCE AGREEMENT WITH NEARMAP PTY. LTD TO USE CERTAIN MAPS OF THE AIRPORT ("PRODUCT"). PRODUCT UNDER THE FOLLOWING CONDITIONS:
1. YOU MAY ONLY USE, COPY OR DISTRIBUTE THE PRODUCT FOR BAC INTERNAL BUSINESS PURPOSES.
2. YOU UNDERTAKE TO DESTROY OR RETURN TO BAC ANY AND ALL COPIES OF THE PRODUCT WHICH ARE WITHIN YOUR POSSESSION, CUSTODY OR CONTROL WHEN YOU NO LONGER NEED TO USE THE PRODUCT AND/OR ANY COPIES OF THE PRODUCT FOR BAC INTERNAL BUSINESS PURPOSES.

THIS PLAN CARRIES BRISBANE AIRPORT CORPORATION PTY. LTD. ("BAC") COPYRIGHT AND IS SUPPLIED FOR INFORMATION ONLY.
THE INFORMATION CONTAINED ON THIS PLAN MUST BE VERIFIED FOR ACCURACY AND COMPLETENESS BY NECESSARY INVESTIGATION, SITE INSPECTION AND MEASUREMENT. THE INFORMATION CONTAINED ON THIS PLAN IS NOT A SUBSTITUTE FOR, AND DOES NOT REPLACE, ANY ADVICE OBTAINED FROM AN APPROPRIATELY QUALIFIED PERSON. THE PLAN REMAINS PRELIMINARY IN STATUS UNLESS ALL SIGNATURES HAVE BEEN APPENDED. DO NOT SCALE DRAWING. USE FIGURED DIMENSIONS ONLY.

ALL DIMENSIONS ARE IN METRIC SYSTEM. FOR THE SAKE OF CLARITY, SOME UNDERGROUND SERVICES MAY BE DEPICTED AS SINGLE LINES ONLY, UNLESS OTHERWISE STATED.
COORDINATES ARE MGA94 ZONE 56 AND LEVELS ARE TO AUSTRALIAN HEIGHT DATUM, AHD.
VALUES OF RSW 31 LOCATED NEAR THE INTERSECTION OF THE RUNWAYS AT THE OLD SUBSTRATE AERODROME. THE ORIGIN FOR LEVELS, DRAWINGS PRODUCED BY BAC, ARE AHD.
MICROSTATION DGN FORMAT. THEREFORE NO WARRANTIES ARE MADE FOR DIFFERENCES THAT MAY OCCUR WHEN USED IN OTHER CAD SYSTEMS OR WITHOUT THE NECESSARY MICROSTATION RESOURCE FILES.

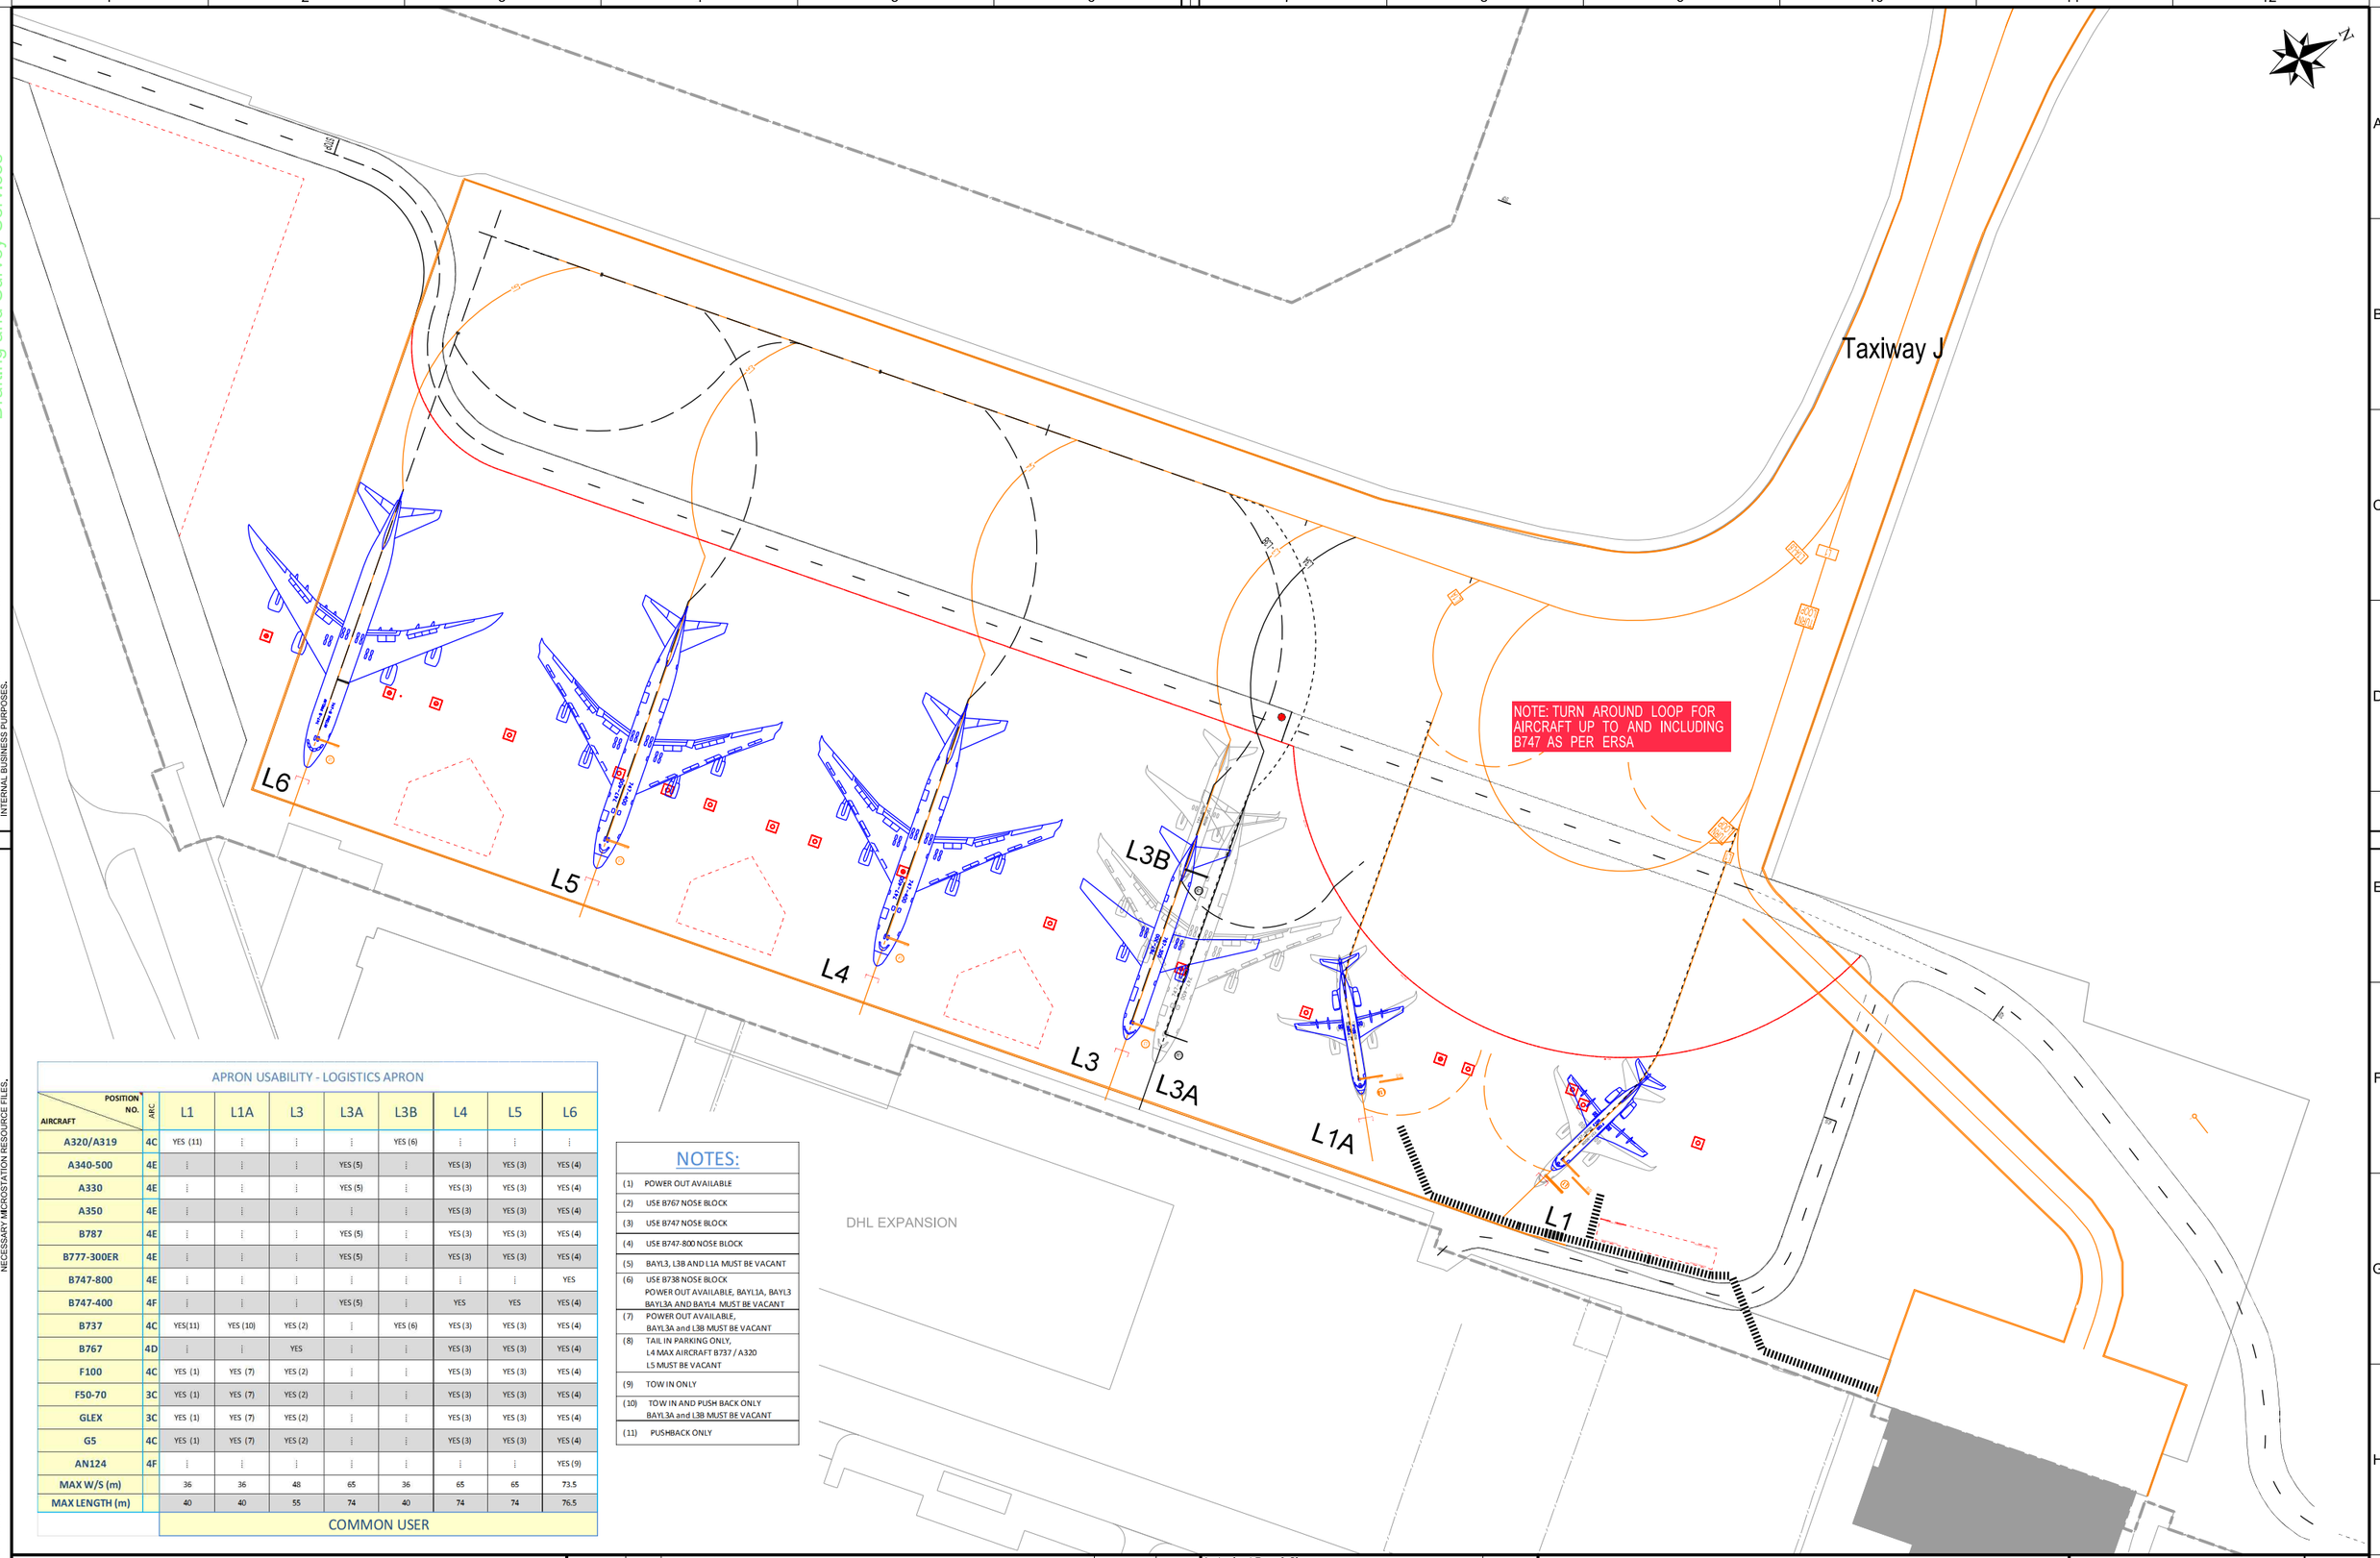

APRON USABILITY - LOGISTICS APRON

AIRCRAFT \ POSITION NO.	ARC	L1	L1A	L3	L3A	L3B	L4	L5	L6
A320/A319	4C	YES (11)	⋮	⋮	⋮	YES (6)	⋮	⋮	⋮
A340-500	4E	⋮	⋮	⋮	YES (5)	⋮	YES (3)	YES (3)	YES (4)
A330	4E	⋮	⋮	⋮	YES (5)	⋮	YES (3)	YES (3)	YES (4)
A350	4E	⋮	⋮	⋮	⋮	⋮	YES (3)	YES (3)	YES (4)
B787	4E	⋮	⋮	⋮	YES (5)	⋮	YES (3)	YES (3)	YES (4)
B777-300ER	4E	⋮	⋮	⋮	YES (5)	⋮	YES (3)	YES (3)	YES (4)
B747-800	4E	⋮	⋮	⋮	⋮	⋮	⋮	⋮	YES
B747-400	4F	⋮	⋮	⋮	YES (5)	⋮	YES	YES	YES (4)
B737	4C	YES(11)	YES (10)	YES (2)	⋮	YES (6)	YES (3)	YES (3)	YES (4)
B767	4D	⋮	⋮	YES	⋮	⋮	YES (3)	YES (3)	YES (4)
F100	4C	YES (1)	YES (7)	YES (2)	⋮	⋮	YES (3)	YES (3)	YES (4)
F50-70	3C	YES (1)	YES (7)	YES (2)	⋮	⋮	YES (3)	YES (3)	YES (4)
GLEX	3C	YES (1)	YES (7)	YES (2)	⋮	⋮	YES (3)	YES (3)	YES (4)
G5	4C	YES (1)	YES (7)	YES (2)	⋮	⋮	YES (3)	YES (3)	YES (4)
AN124	4F	⋮	⋮	⋮	⋮	⋮	⋮	⋮	YES (9)
MAX W/S (m)		36	36	48	65	36	65	65	73.5
MAX LENGTH (m)		40	40	55	74	40	74	74	76.5
		COMMON USER							

NOTES:

(1)	POWER OUT AVAILABLE
(2)	USE B767 NOSE BLOCK
(3)	USE B747 NOSE BLOCK
(4)	USE B747-800 NOSE BLOCK
(5)	BAYL3, L3B AND L1A MUST BE VACANT
(6)	USE B738 NOSE BLOCK POWER OUT AVAILABLE, BAYL1A, BAYL3 BAYL3A AND BAYL4 MUST BE VACANT
(7)	POWER OUT AVAILABLE, BAYL3A and L3B MUST BE VACANT
(8)	TAIL IN PARKING ONLY, L4 MAX AIRCRAFT B737 / A320 L5 MUST BE VACANT
(9)	TOW IN ONLY
(10)	TOW IN AND PUSH BACK ONLY BAYL3A and L3B MUST BE VACANT
(11)	PUSHBACK ONLY

SCALE 0 15 30 45 METRES
1 : 750

Req. No.	Drawn	Amendment	Date	Rev. No.
151023	A.H	NOTE 6 REVISED	13/12/18	7
151023	A.H	AN124 ADDED TO L6 AND NEW L5A	25/10/18	6
151023	A.H	A319 AND A320 ADDED TO BAYL3B	24/09/18	5
151023	A.H	MAX W/S AND LENGTH ADDED	30/08/18	4
151023	YB	A320 & B737 ON L1	24/07/20	10
151023	A.H	B737 ADDED TO BAYL1A	07/07/20	9
151023	A.H	A350 AND B787 ADDED	10/05/19	8

Authorised Rep. & Signature — Date
STEPHEN GOODWIN
GENERAL MANAGER OPERATIONS — 27/07/18

Authorised Rep. & Signature — Date
CHRIS YOUNG
AIRSIDE STANDARDS MANAGER — 27/07/18

Checked By — Date

BRISBANE AIRPORT
LOGISTIC APRON USABILITY CHART

Brisbane Airport Corporation Pty Ltd
11 The Circuit Brisbane Airport QLD 4008
PO Box 61 Hamilton QLD 4007 Australia
Telephone : 61 7 3406 3000
Facsimile : 61 7 3406 3111
Email : info@bne.com.au
www.brisbaneairport.com.au
ABN 54 076 870 650

Scale 1 : 750
Size A1
Revision 10

Design Ref.	Project Ref.	Discipline	Airport Precinct	Sub-Number
Drg. No. OPR	/ 151037 /	O	/ 22	/ 0025

File: OPR151037O220025.dgn
pw:\\bac-pw.bentley.com:bac-pw-02\Documents\Airport Precincts\22-AIRSIDE\Aeronautical\Usability Charts\Apron Usability\OPR151037O220025.dgn

Pltdrv: BAC_S_A3_pdf.pltcfg User: yblrkho Pentable: bac.tbl

Plot Date & Time: 24/07/2020 12:55:38 PM