Assets Group
CAD and Spatial Services

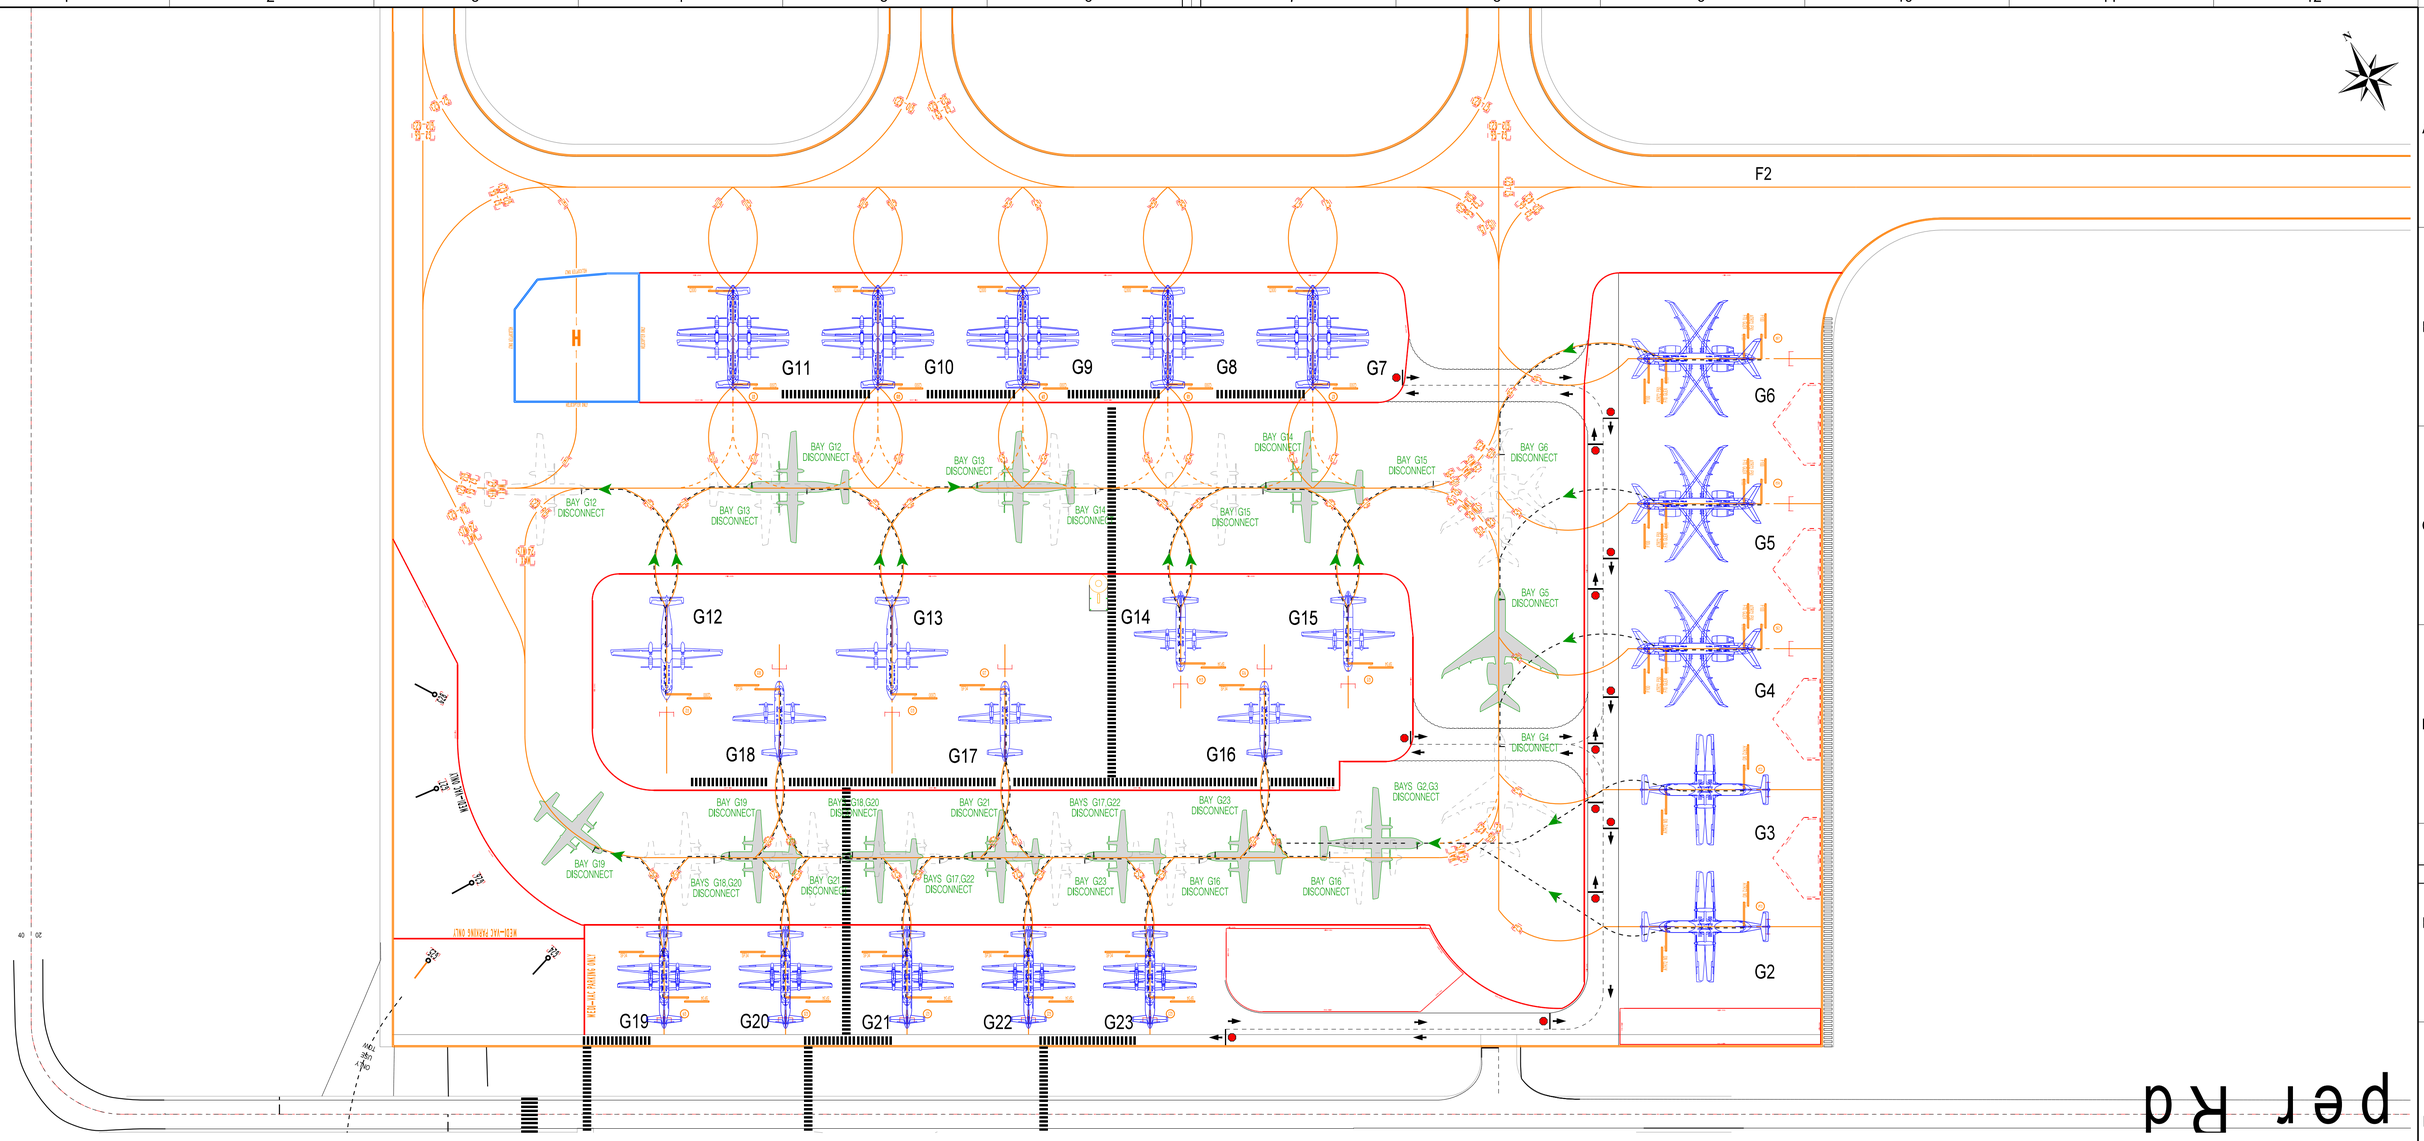

APRON USABILITY - GENERAL AVAITION APRON

AIRCRAFT \ POSITION NO.	G2	G3	G4	G5	G6	G7	G8	G9	G10	G11	G12	G13	G14	G15	G16	G17	G18	G19	G20	G21	G22	G23
F100	⋮	⋮	YES	YES	YES	⋮	⋮	⋮	⋮	⋮	⋮	⋮	⋮	⋮	⋮	⋮	⋮	⋮	⋮	⋮	⋮	⋮
F70	⋮	⋮	YES	YES	YES	⋮	⋮	⋮	⋮	⋮	⋮	⋮	⋮	⋮	⋮	⋮	⋮	⋮	⋮	⋮	⋮	⋮
F50	⋮	⋮	YES	YES	YES	⋮	⋮	⋮	⋮	⋮	⋮	⋮	⋮	⋮	⋮	⋮	⋮	⋮	⋮	⋮	⋮	⋮
GLEX	⋮	⋮	YES	YES	YES	⋮	⋮	⋮	⋮	⋮	YES (2)	YES (2)	⋮	⋮	⋮	⋮	⋮	⋮	⋮	⋮	⋮	⋮
G5	⋮	⋮	YES	YES	YES	⋮	⋮	⋮	⋮	⋮	YES (2)	YES (2)	⋮	⋮	⋮	⋮	⋮	⋮	⋮	⋮	⋮	⋮
Q300	⋮	⋮	⋮	⋮	⋮	YES	YES	YES	YES	YES	YES	YES	⋮	⋮	⋮	⋮	⋮	⋮	⋮	⋮	⋮	⋮
M3	YES	YES	⋮	⋮	⋮	⋮	⋮	⋮	⋮	⋮	YES	YES	YES	YES	YES	YES	YES	YES	YES	YES	YES	YES
ATR72	YES	YES	YES	YES	YES	⋮	⋮	⋮	⋮	⋮	YES	YES	⋮	⋮	⋮	⋮	⋮	⋮	⋮	⋮	⋮	⋮
LJ45	⋮	⋮	⋮	⋮	⋮	⋮	⋮	⋮	⋮	⋮	⋮	⋮	⋮	⋮	⋮	⋮	⋮	⋮	⋮	⋮	⋮	⋮
SF34	YES	YES	YES	YES	YES	YES	YES	YES	YES	YES	YES	YES	YES	YES	YES	YES	YES	YES	YES	YES	YES	YES
B350	⋮	⋮	⋮	⋮	⋮	⋮	⋮	⋮	⋮	⋮	⋮	⋮	⋮	⋮	⋮	⋮	⋮	⋮	⋮	⋮	⋮	⋮
Max W/S (m)	27.05	27.05	29.00	29.00	29.00	29.00	29.00	29.00	29.00	29.00	29.00	29.00	24.00	24.00	24.00	24.00	24.00	24.00	24.00	24.00	24.00	24.00
Max Length (m)	27.17	27.17	35.53	35.53	35.53	25.68	25.68	25.68	25.68	25.68	30.30	30.30	19.73	19.73	19.73	19.73	19.73	19.73	19.73	19.73	19.73	19.73
	COMMON USER																					

KEY HOLES (RFDS ONLY)

AIRCRAFT \ POSITION NO.	G24	G25	G26	G27	G28
F100	⋮	⋮	⋮	⋮	⋮
F70	⋮	⋮	⋮	⋮	⋮
F50	⋮	⋮	⋮	⋮	⋮
GLEX	⋮	⋮	⋮	⋮	⋮
G5	⋮	⋮	⋮	⋮	⋮
Q300	⋮	⋮	⋮	⋮	⋮
M3	⋮	⋮	⋮	⋮	⋮
ATR72	⋮	⋮	⋮	⋮	⋮
LJ45	YES	YES	YES	YES	YES
SF34	⋮	⋮	⋮	⋮	⋮
B350	YES	YES	YES	YES	YES
Max W/S (m)	17.64	17.64	17.64	17.64	17.64
Max Length (m)	14.22	14.22	14.22	14.22	14.22
	MEDIVAC AREA				

NOTES:

1. PLEASE REFER TO MAX W/S IF A/C TYPE IS NOT LISTED
2. DAY TIME PARKING ONLY

SCALE 0 15 30 45 METRES
1 : 750

BAC HAS ENTERED INTO A LICENCE AGREEMENT WITH NEARMAP PTY LTD TO USE CERTAIN MAPS OF THE AIRPORT ("PRODUCT"). YOU ARE ONLY PERMITTED TO USE THE PRODUCT UNDER THE FOLLOWING CONDITIONS:
1. YOU MAY ONLY USE, COPY OR DISTRIBUTE THE PRODUCT FOR BAC INTERNAL BUSINESS PURPOSES;
2. YOU UNDERTAKE TO DESTROY OR RETURN TO BAC ANY AND ALL COPIES OF THE PRODUCT WHICH ARE WITHIN YOUR POSSESSION, CUSTODY OR CONTROL WHEN YOU NO LONGER NEED TO USE THE PRODUCT AND/OR ANY COPIES OF THE PRODUCT FOR BAC INTERNAL BUSINESS PURPOSES.

ALL DIMENSIONS ARE IN METRIC SYSTEM. FOR THE SAKE OF CLARITY, SOME UNDERGROUND SERVICES MAY BE DEPICTED AS SINGLE LINES ONLY. UNLESS OTHERWISE STATED, COORDINATES ARE GDA94 MGA ZONE 56 AND ALL LEVELS ARE RELATED TO A.H.D. VALUES OF PSM 31 LOCATED NEAR THE INTERSECTION OF THE RUNWAYS AT THE OLD BRISBANE AIRPORT. DATUM LEVELS DERIVED/PROVIDED BY BAC FOR N.H.D. LEVELS MICROSTATION DGN FORMAT, THEREFORE NO WARRANTIES ARE MADE FOR DIFFERENCES BETWEEN LINES APPEARING DIFFERENTLY OR NOT PRESENT IN OTHER CAD SYSTEMS OR WITHOUT THE NECESSARY MICROSTATION RESOURCE FILES.

THIS PLAN CARRIES BRISBANE AIRPORT CORPORATION PTY. LTD. ("BAC") COPYRIGHT AND IS SUPPLIED FOR INFORMATION ONLY.
THE INFORMATION CONTAINED ON THIS PLAN MUST BE VERIFIED FOR ACCURACY AND COMPLETENESS BY NECESSARY INVESTIGATION, SITE INSPECTION AND MEASUREMENT. USERS OF THIS INFORMATION MUST INDEMNIFY BAC AGAINST ANY LIABILITY ARISING FROM THE USE OF THE INFORMATION CONTAINED ON THIS PLAN AND ASSOCIATED DATA. PERSONS TO WHOM THIS PLAN REMAINS PRELIMINARY IN STATUS UNLESS ALL SIGNATURES HAVE BEEN APPENDED. DO NOT SCALE DRAWING. USE FIGURED DIMENSIONS ONLY.

Req. No.	Drawn	Amendment	Date	Rev. No.
151037	AH	ATR ADDED TO G12 AND G13	16/04/19	7
151037	AH	MAX W/S AND LENGTH ADDED	03/09/18	6
151037	AH	DRAWING LAYOUT UPDATED	30/08/18	5
151037	YB	SAAB 340 ON G2 TO G13	08/05/17	4
151037	HD	ADDITIONAL STOP BARS REMOVED	28/09/16	3
151037	DB	CODES REMOVED G5 ADDED NEW MAX W/S MATRIX	5/01/16	2
151037	YB	ORIGINAL ISSUE.	28/08/15	1

Authorised Rep. & Signature — Date
Authorised Rep. & Signature — Date
Checked By — Date

BRISBANE AIRPORT
GENERAL AVIATION USABILITY CHART

BRISBANE AIRPORT AUSTRALIA
Brisbane Airport Corporation Pty Ltd
11 The Circuit Brisbane Airport QLD 4008
PO Box 61 Hamilton QLD 4007 Australia
Telephone : 61 7 3406 3000
Facsimile : 61 7 3406 3111
Email : info@bne.com.au
www.brisbaneairport.com.au
ABN 54 076 870 650

Scale 1 : 750
Size A1
Revision 7

Drg. No.	Design Ref.	Project Ref.	Discipline	Airport Precinct	Sub-Number
	OPR	/ 151037 /	O /	22 /	0018